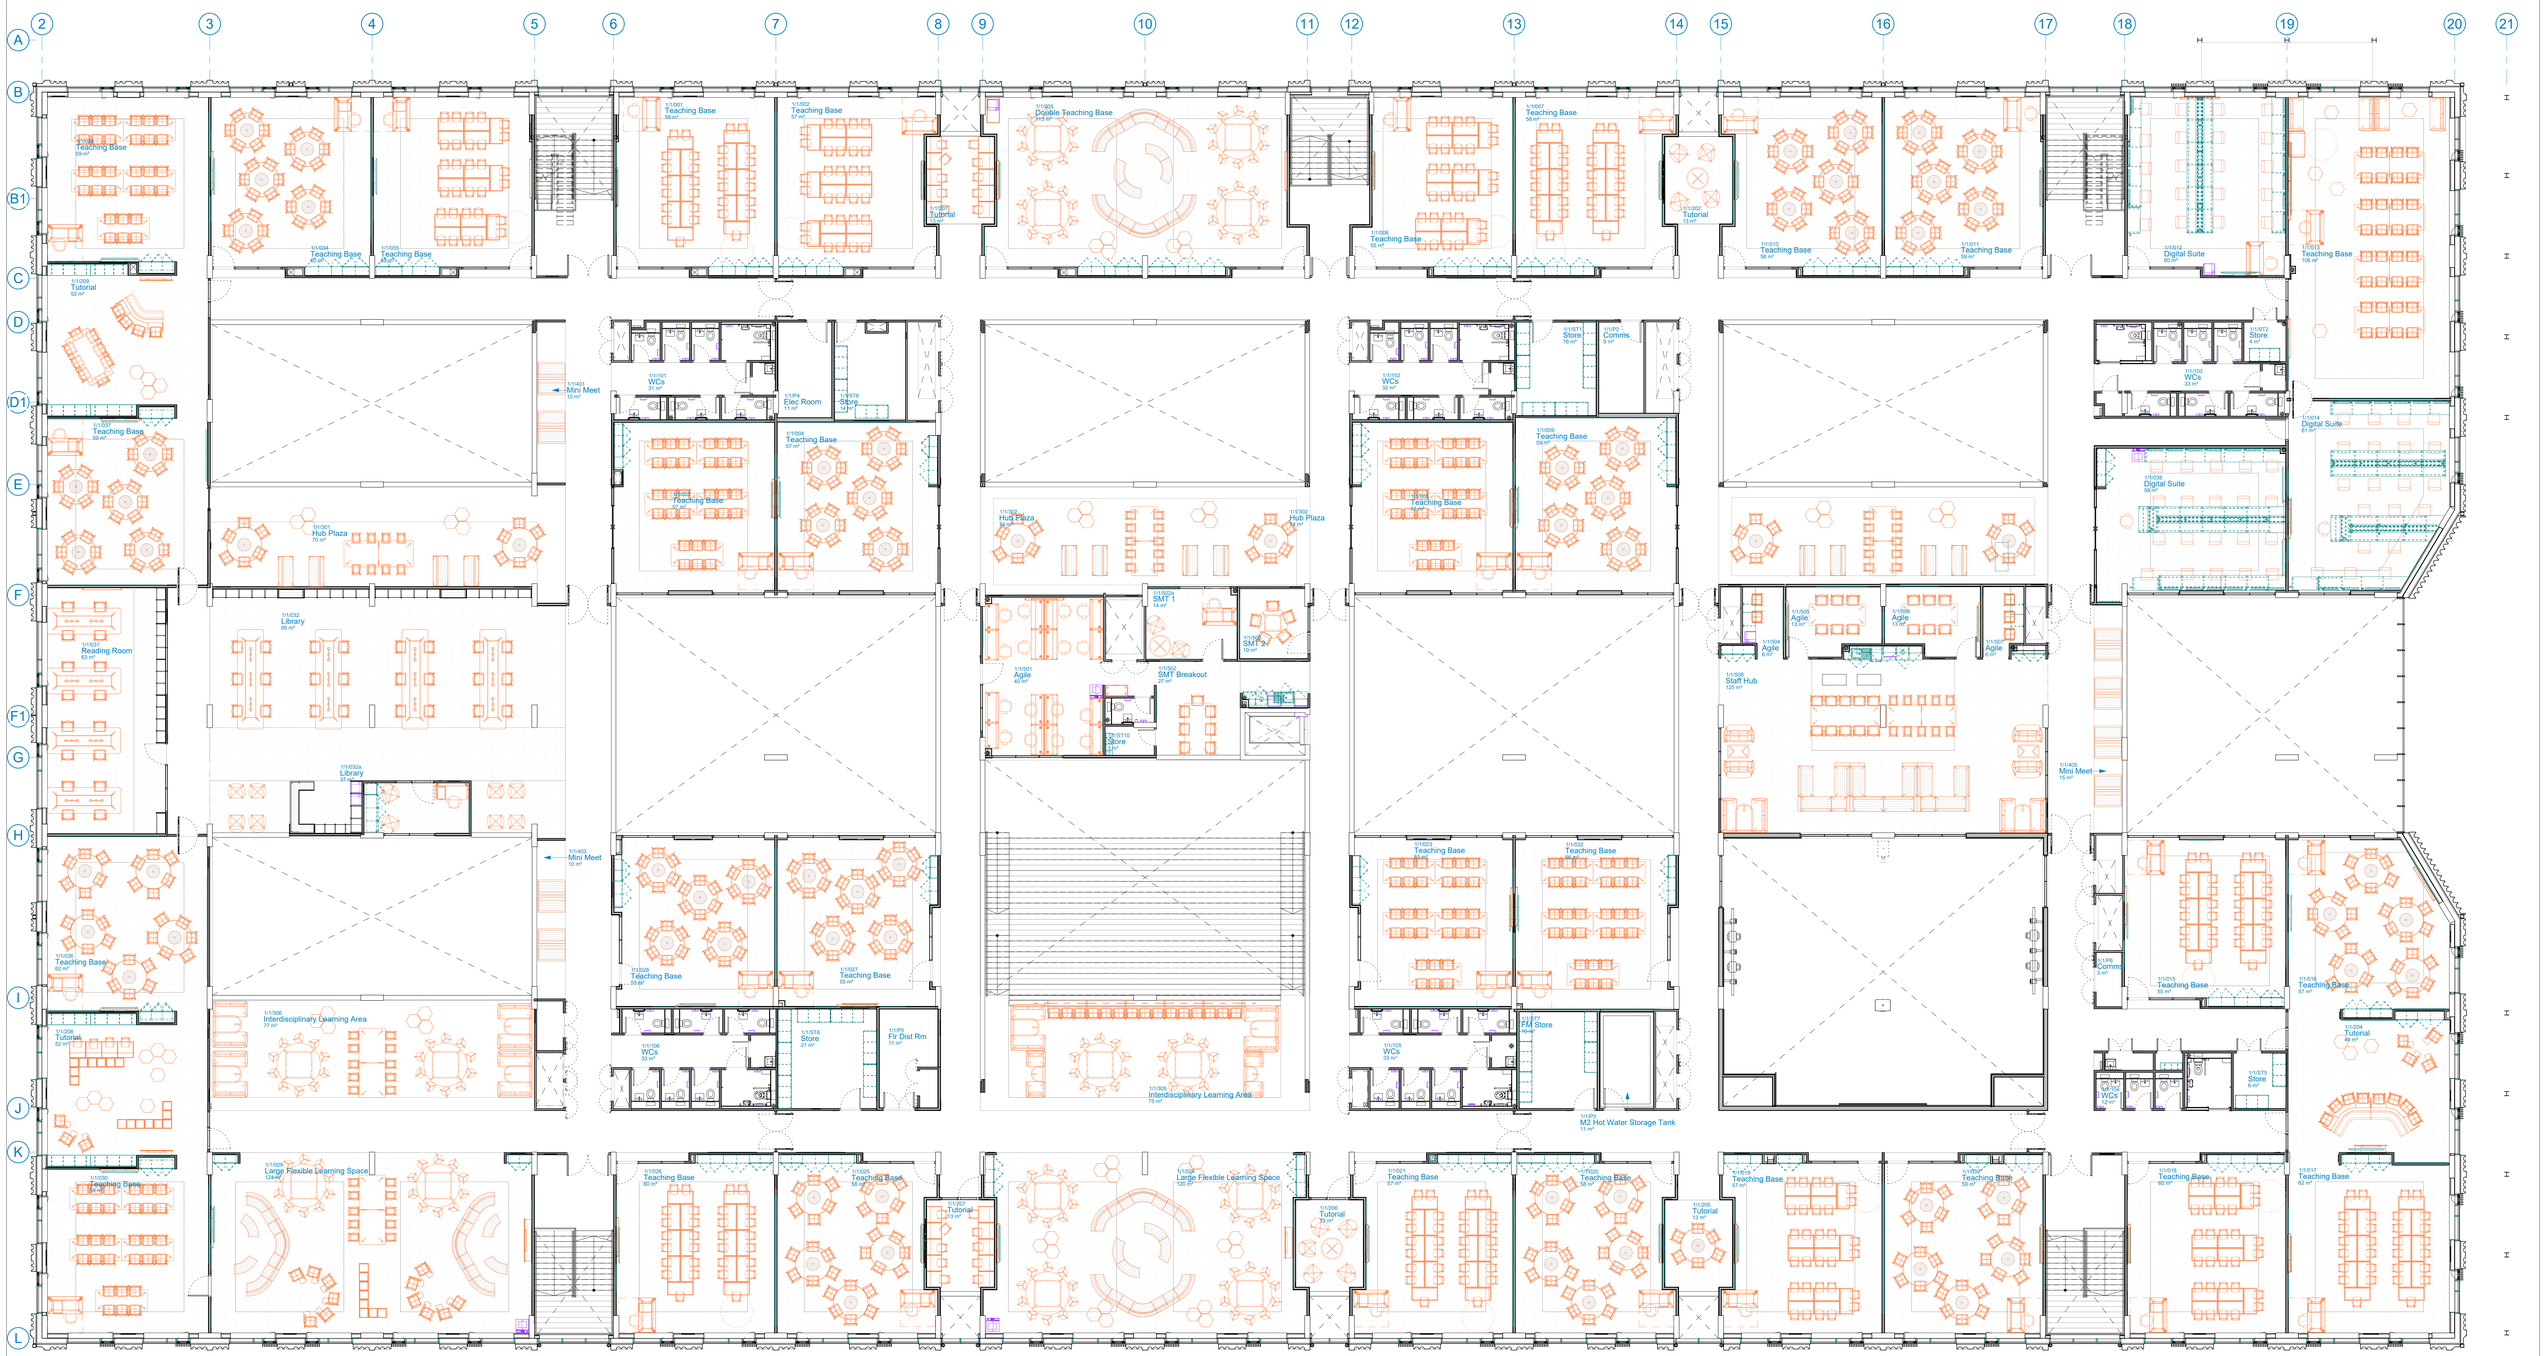

2
3
4
5
6
7
8
9
10
11
12
13
14
15
16
17
18
19
20
21
A
B
B1
C
D
D1
E
F
F1
G
H
I
J
K
L
M
1/1/033 Teaching Base 59 m²
1/1/034 Teaching Base 60 m²
1/1/035 Teaching Base 59 m²
1/1/001 Teaching Base 59 m²
1/1/002 Teaching Base 57 m²
1/1/201 Tutorial 13 m²
1/1/005 Double Teaching Base 113 m²
1/1/006 Teaching Base 55 m²
1/1/007 Teaching Base 58 m²
1/1/202 Tutorial 13 m²
1/1/010 Teaching Base 58 m²
1/1/011 Teaching Base 59 m²
1/1/012 Digital Suite 60 m²
1/1/013 Teaching Base 106 m²
1/1/209 Tutorial 52 m²
1/1/401 Mini Meet 10 m²
1/1/101 WCs 31 m²
1/1/P4 Elec Room 11 m²
1/1/ST8 Store 14 m²
1/1/102 WCs 32 m²
1/1/ST1 Store 16 m²
1/1/P2 Comms 9 m²
1/1/103 WCs 33 m²
1/1/ST2 Store 4 m²
1/1/014 Digital Suite 61 m²
1/1/037 Teaching Base 59 m²
1/1/301 Hub Plaza 70 m²
1/1/003 Teaching Base 57 m²
1/1/004 Teaching Base 57 m²
1/1/302 Hub Plaza 74 m²
1/1/302 Hub Plaza 74 m²
1/1/008 Teaching Base 57 m²
1/1/009 Teaching Base 59 m²
1/1/038 Digital Suite 58 m²
1/1/031 Reading Room 63 m²
1/1/032 Library 95 m²
1/1/502a SMT 1 14 m²
1/1/503 SMT 2 10 m²
1/1/501 Agile 40 m²
1/1/502 SMT Breakout 27 m²
1/1/ST10 Store 3 m²
1/1/505 Agile 13 m²
1/1/506 Agile 13 m²
1/1/504 Agile 6 m²
1/1/507 Agile 6 m²
1/1/508 Staff Hub 125 m²
1/1/032a Library 37 m²
1/1/405 Mini Meet 15 m²
1/1/403 Mini Meet 10 m²
1/1/036 Teaching Base 62 m²
1/1/028 Teaching Base 55 m²
1/1/027 Teaching Base 55 m²
1/1/023 Teaching Base 55 m²
1/1/022 Teaching Base 56 m²
1/1/P6 Comms 3 m²
1/1/015 Teaching Base 55 m²
1/1/016 Teaching Base 57 m²
1/1/306 Interdisciplinary Learning Area 77 m²
1/1/208 Tutorial 52 m²
1/1/106 WCs 33 m²
1/1/ST6 Store 21 m²
1/1/P5 Flr Dist Rm 11 m²
1/1/305 Interdisciplinary Learning Area 75 m²
1/1/105 WCs 33 m²
1/1/ST7 FM Store 16 m²
1/1/P3 M2 Hot Water Storage Tank 11 m²
1/1/104 WCs 12 m²
1/1/ST5 Store 6 m²
1/1/204 Tutorial 49 m²
1/1/030 Teaching Base 59 m²
1/1/029 Large Flexible Learning Space 124 m²
1/1/026 Teaching Base 60 m²
1/1/025 Teaching Base 58 m²
1/1/207 Tutorial 13 m²
1/1/024 Large Flexible Learning Space 120 m²
1/1/206 Tutorial 13 m²
1/1/021 Teaching Base 57 m²
1/1/020 Teaching Base 58 m²
1/1/205 Tutorial 13 m²
1/1/019 Teaching Base 57 m²
1/1/039 Teaching Base 59 m²
1/1/018 Teaching Base 60 m²
1/1/017 Teaching Base 62 m²

1 **Level 1 - Fitout A0**
1 : 100

Notes:
Do not scale off this drawing
All dimensions are in mm unless otherwise stated
This drawing is to be read in conjunction with all relevant Architectural, Civil/Structural and Service Engineer's drawings & specifications.
Secondary steel i.e. cladding rails and purlins not surveyed - positions are indicative only

Sheet Size: A0

Rev.	Date	Description
-P2	20.10.22	Teacher Consulatation
-P3	01.02.23	Public Consultation
-P4	28.04.23	VE Internals/ Design Changes
-P5	23.05.23	Smoke Modelling Amendment
-P6	14.06.23	Update Capturing BAM comments
-P7	08.08.23	Room Swap to MEP reqs
-P8	28.08.23	Fire Updates
-P9	07.09.23	Group changes
-P10	10.10.23	correction
C1	02.05.24	Construction Issue Internals
C2	04.11.24	Incorporates supplier models

Group 1 - Supply and Install By Hub
Group 2 - Supply by SBC, Install By Hub
Group 3 - Supply and Install By SBC

Issue Status
RIBA Stage 4/5
Project Title
Peebles High School
Scottish Borders
Drawing Title
First Floor Fitout

Stallan-Brand

80 Nicholson Street
Glasgow G5 9ER
United Kingdom
E info@stallanbrand.com

Scale @ A1	Date	Drawn	Checked	Approved	Drawing No.	Revision
As indicated	03/17/22	RM	RM	-	PHS-SBA-SC-01-DR-A-00141	C2

Copyright C